OPTION A: ANGLED PARKING

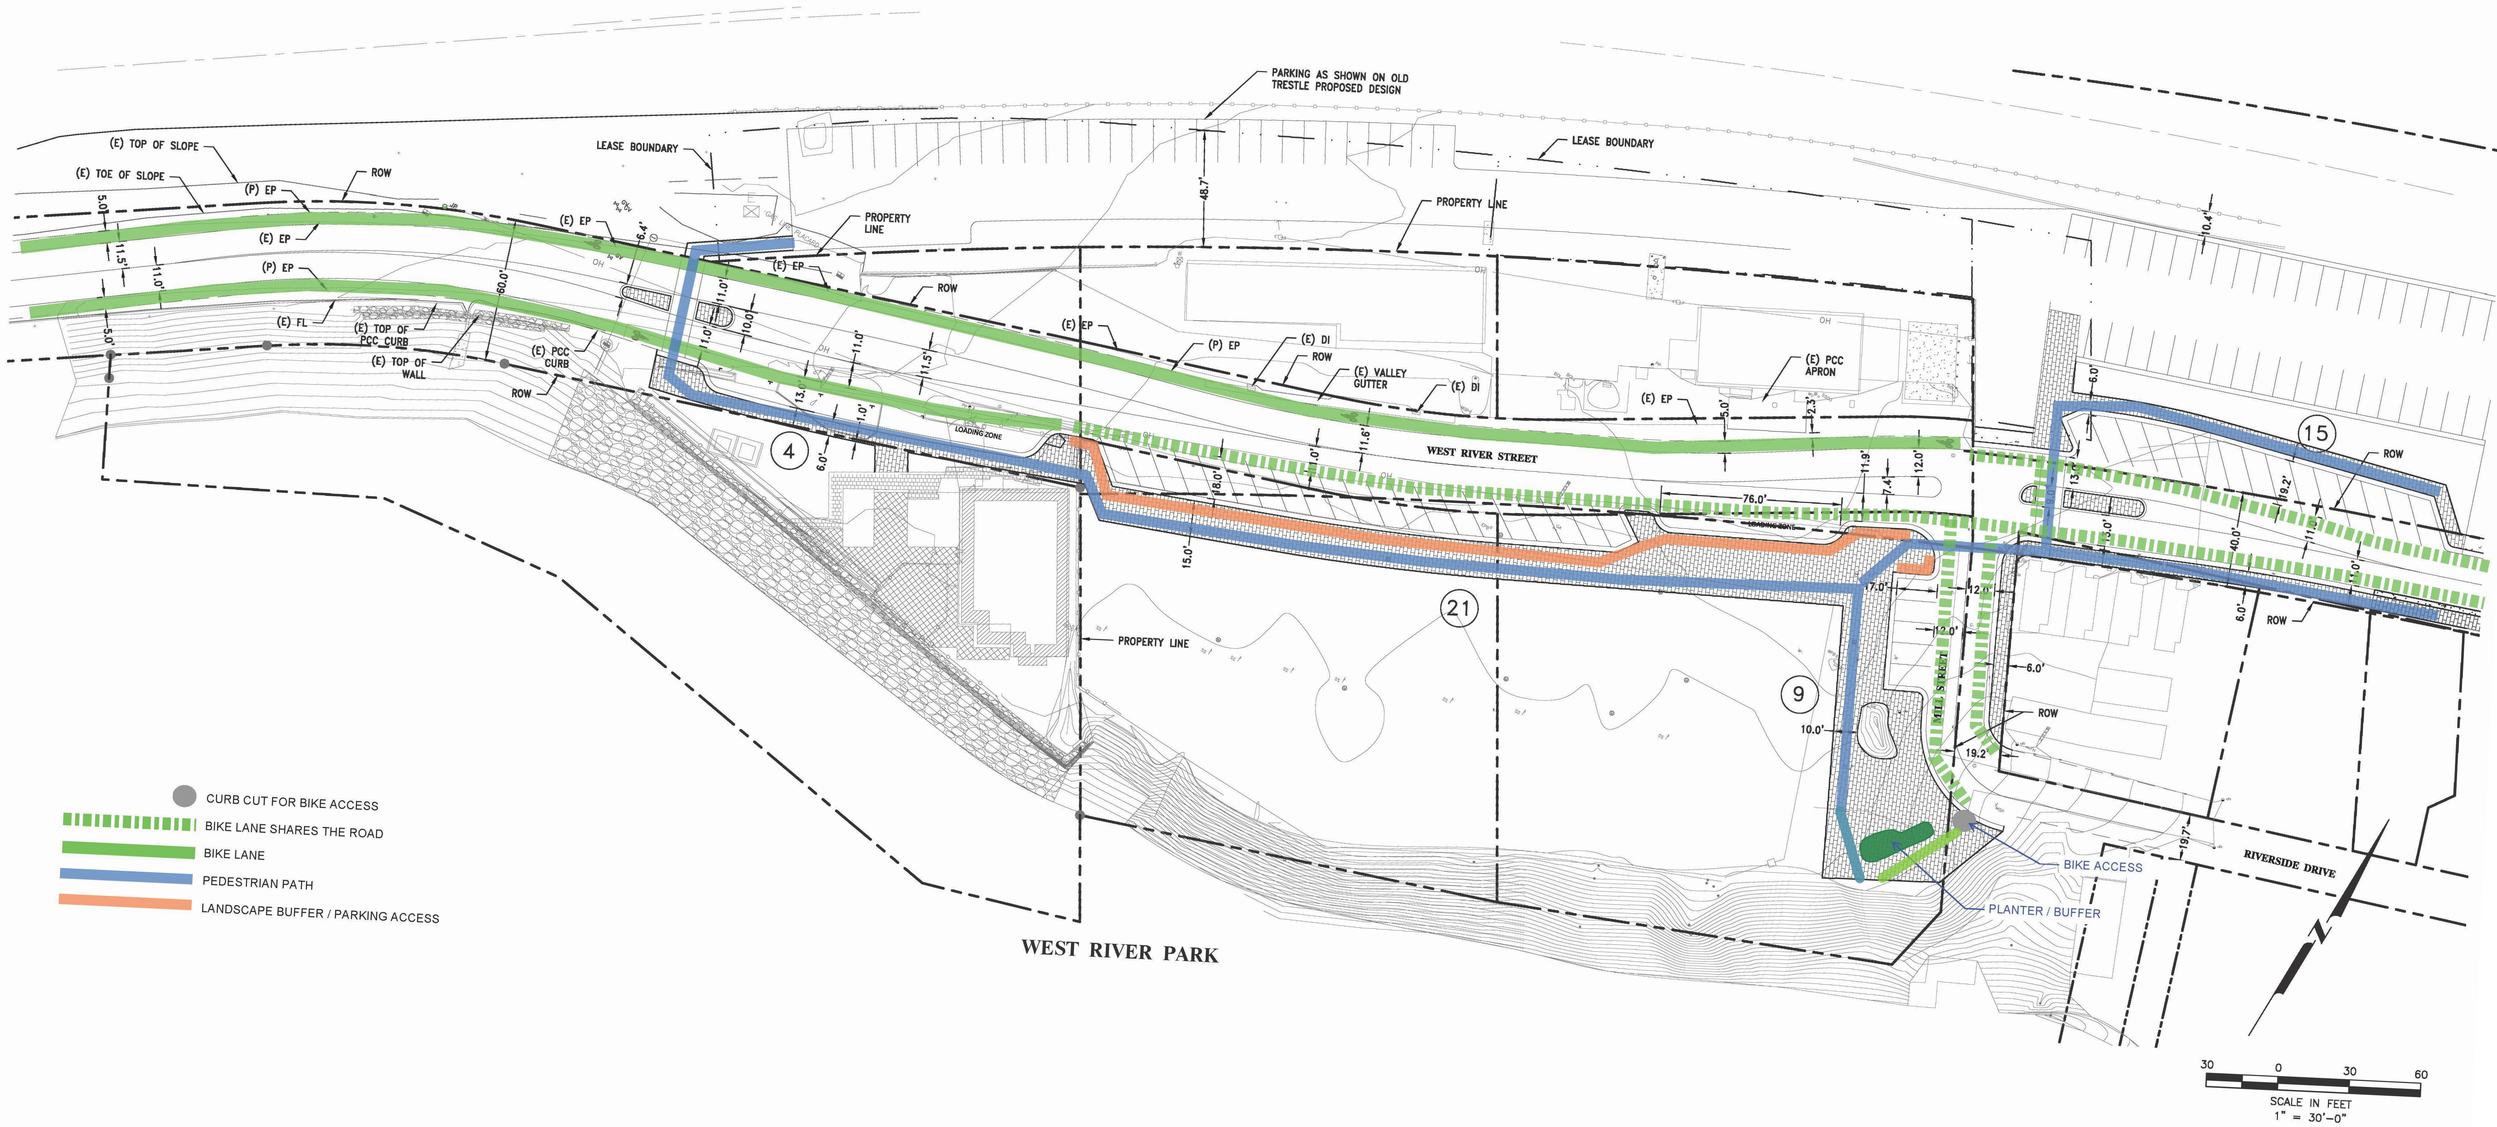

OPTION B: PARALLEL PARKING WITH CLASS II BICYCLE LANE ON WEST RIVER STREET

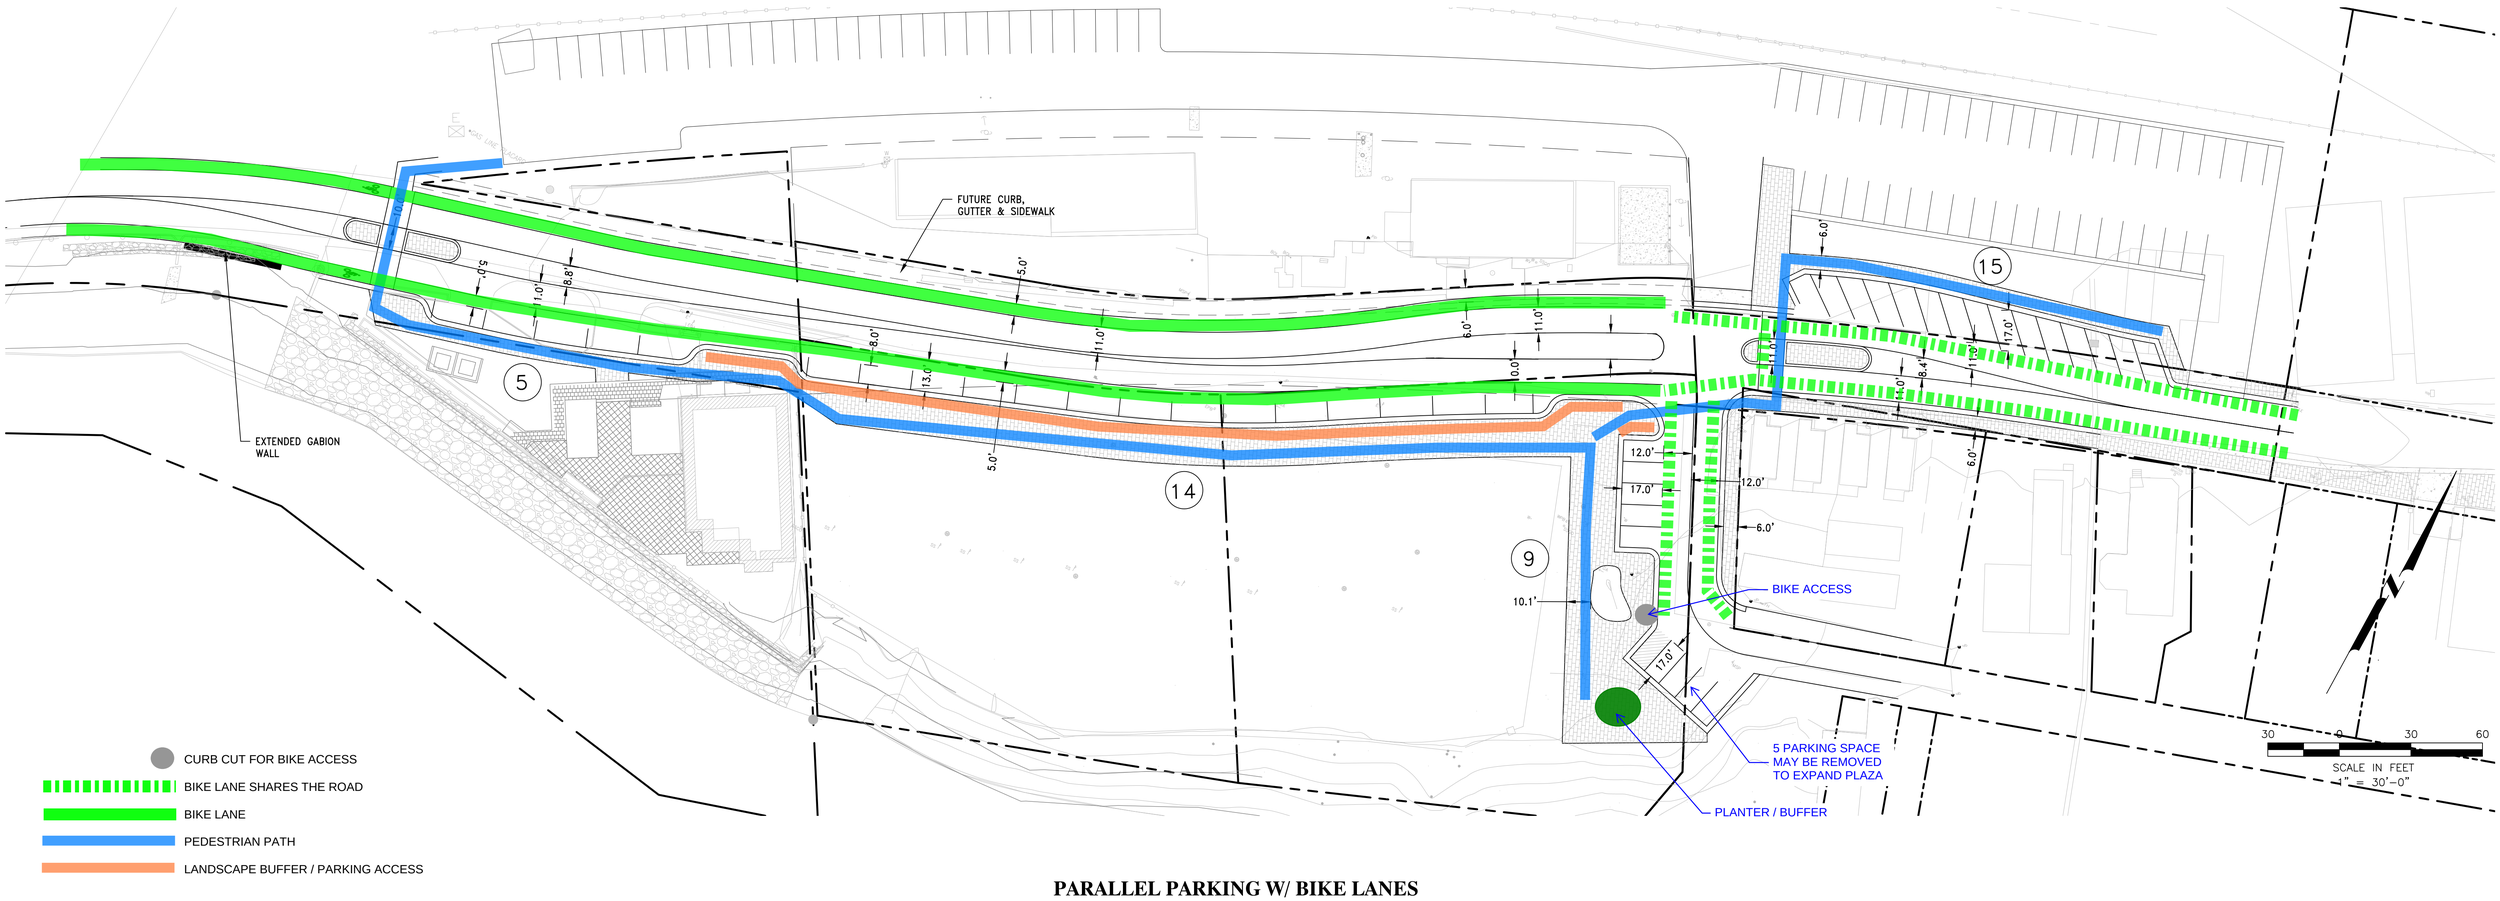

PARALLEL PARKING W/ BIKE LANES
MATCHES NORTH ROW BOUNDARY ON WEST END